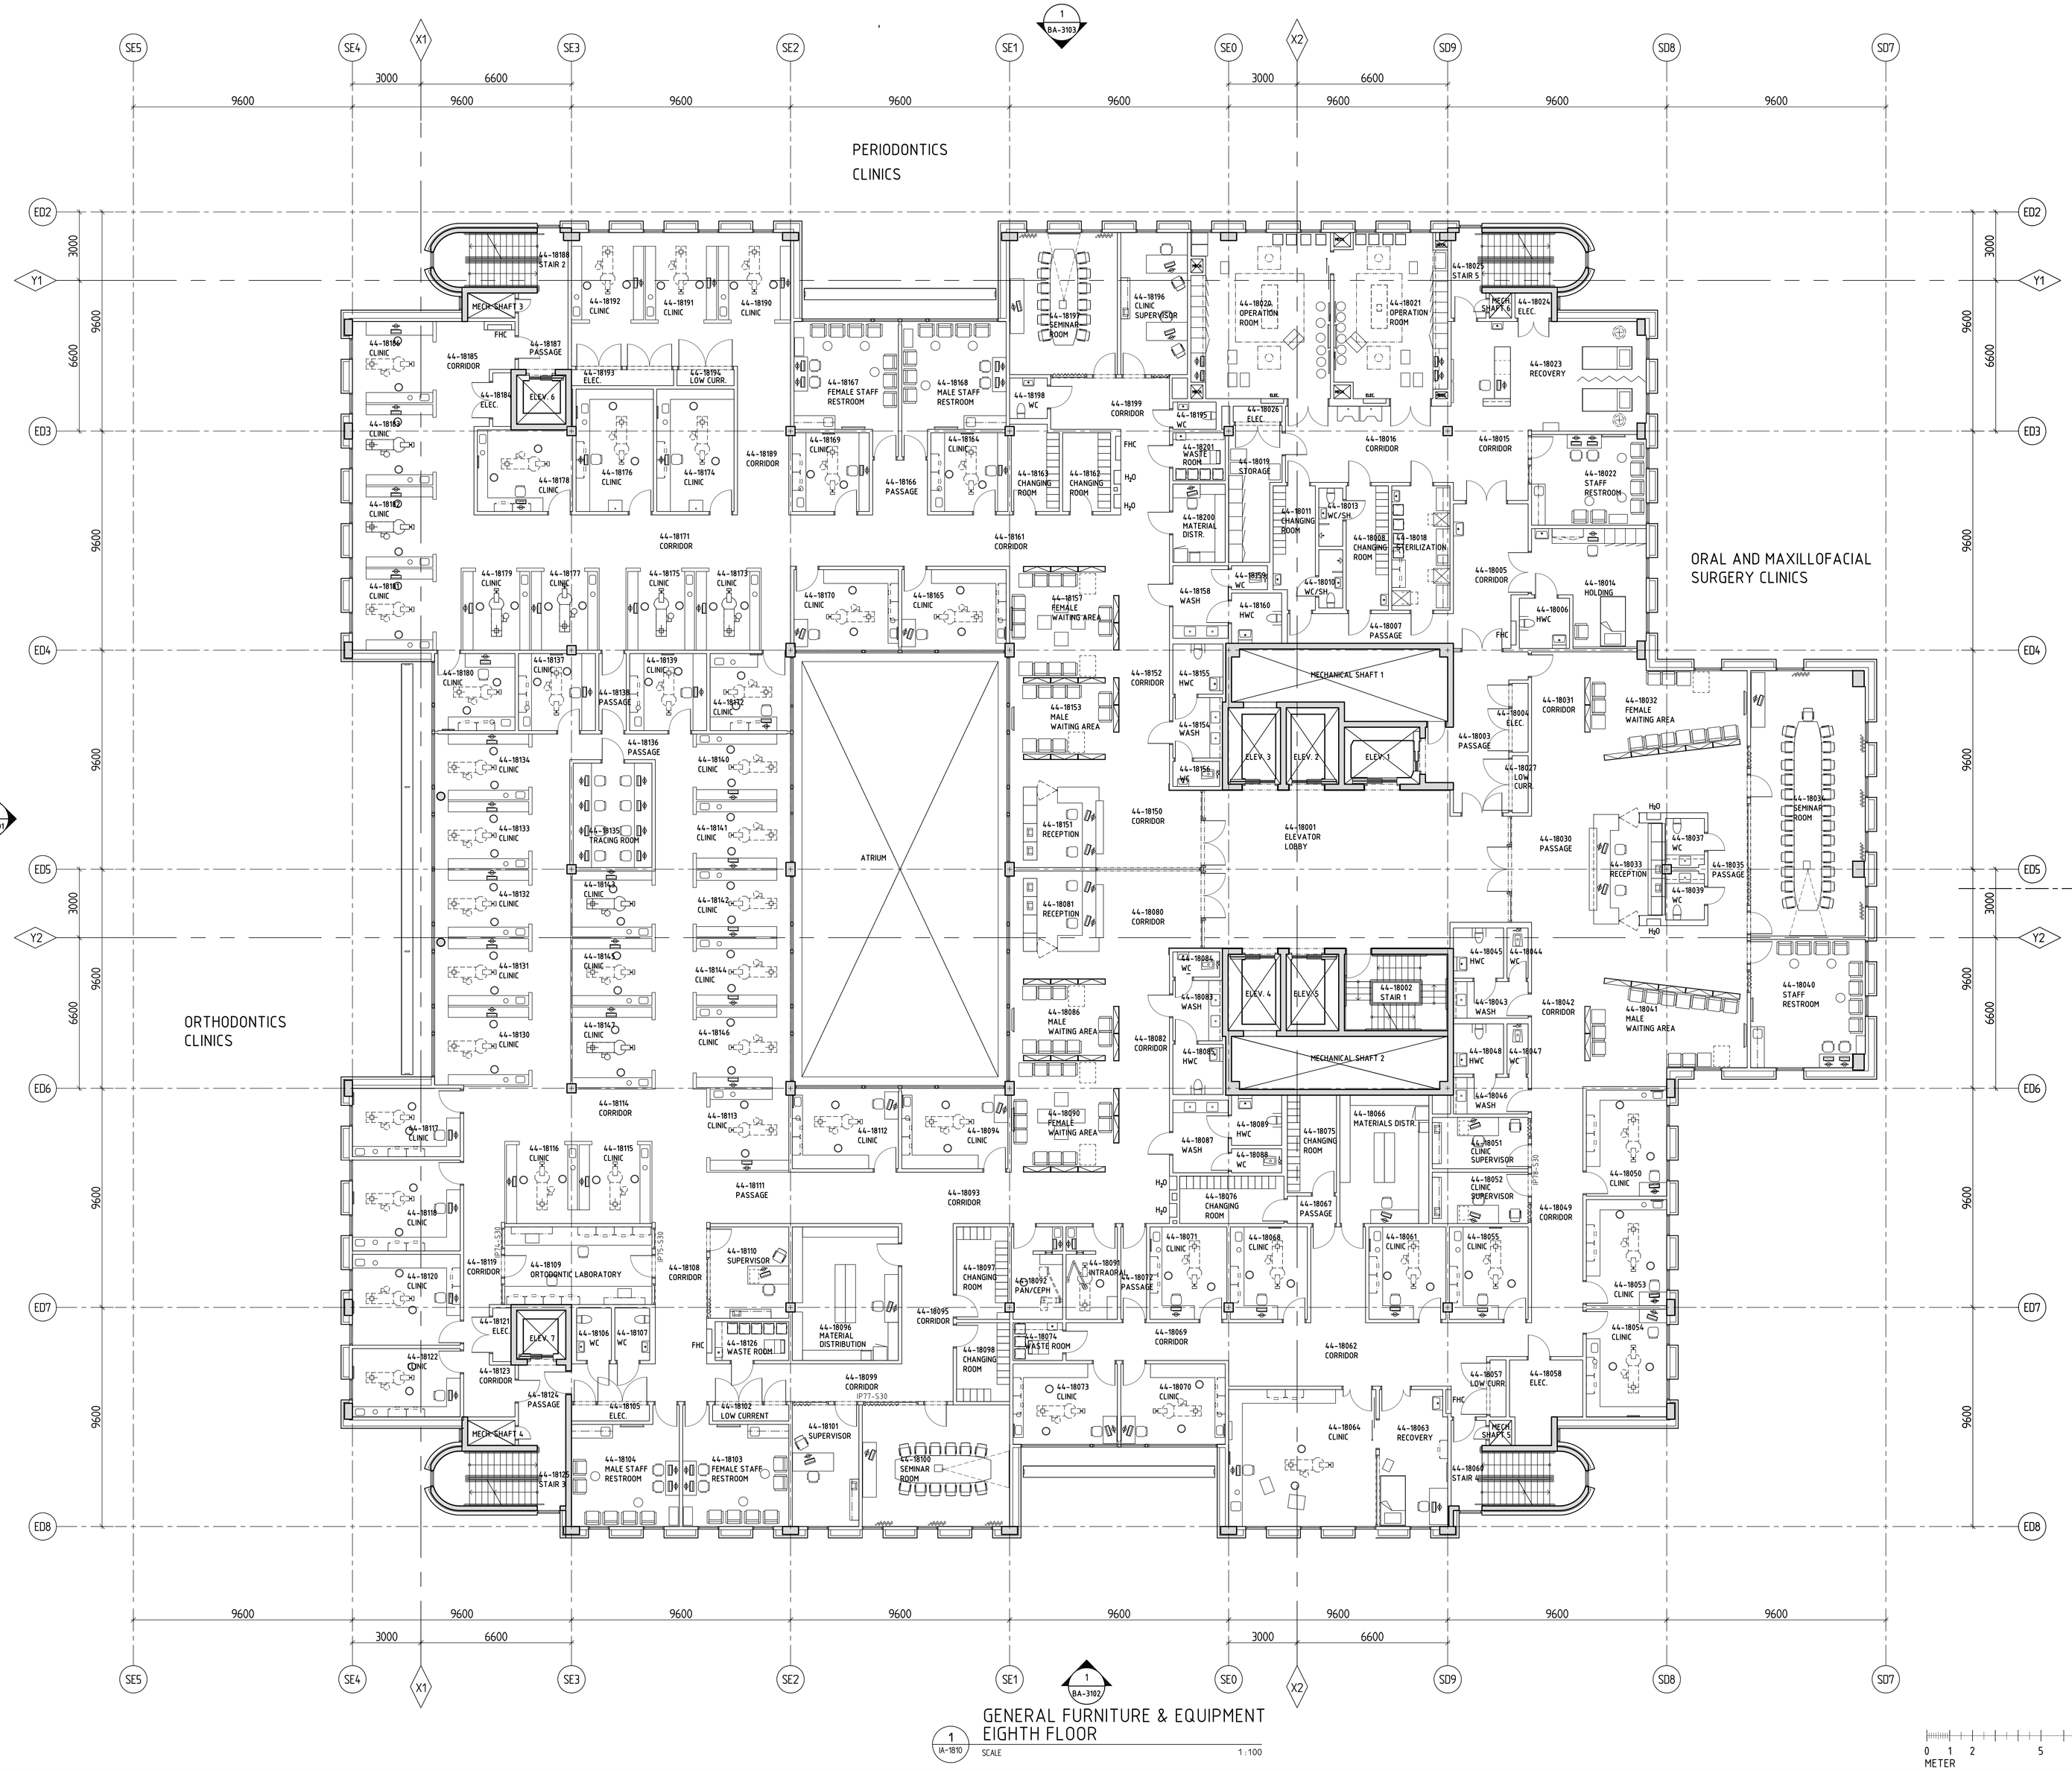

GENERAL FURNITURE & EQUIPMENT
EIGHTH FLOOR

1 IA-1810 SCALE 1:100

0 1 2 5 10 METER

NORTH

KEY PLAN

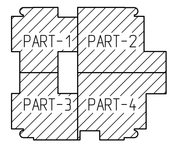

NOTES

FURNITURE/EQUIPMENT LAYOUT SHOWN ARE INDICATIVE ONLY AND NOT PART OF THE CONTRACT EXCEPT RECEPTION COUNTER, NURSE STATION COUNTER, KITCHEN COUNTER AND CABINETS.

LEGENDS

STRUCTURAL ELEMENT

GLASS SCREEN WALL

REFERENCES

GENERAL NOTES, SYMBOLS, LEGENDS & ABBREVIATIONS MC-044-AR-DA-BA-0001

Rev.	Date	Origtr.	Signature	Appr.	Signature	Revision Description
A03	24-06-10	PLd		KAH		ISSUED FOR APPROVAL DETAIL DESIGN
02	10-03-09	RMY		OFz		ISSUED FOR APPROVAL CONCEPTUAL DESIGN
01	19-11-09	PLd		OFz		ISSUED FOR APPROVAL CONCEPTUAL DESIGN

Owner
Kingdom of Saudi Arabia
Ministry of Higher Education
King Saud University

المملكة العربية السعودية
وزارة التعليم العالي
جامعة الملك سعود

Medical City Extension Project
Contract No: 29/28/37

Consultant
برنامج الإنشاءات الإستراتيجية
STRATEGIC CONSTRUCTION PROGRAM

Approval Stamp

Designer
SAMARK
ARKITEKTUR & DESIGN AB
BOX 5440
S-114 84 STOCKHOLM
TEL 08-545 68 880
FAX 08-662 73 86

Contractor
ABV ROCK GROUP

Non-ABV Reference:	Scale:	Floor	Drawing Type
450.010	1:100	F08	IA

Drawing Title:
DENTAL COLLEGE EXTENSION
GENERAL FURNITURE & EQUIPMENT
EIGHTH FLOOR

Drawing No.:	Sheet No.	Status	Revision
MC-044-AR-DA-IA-1810	01/01	DA	A03

PATH/FILENAME
DATE & TIME
PLOTSCALE
RECEIVER & FLOOR

PLOTTED: 24-06-10 14:19:23